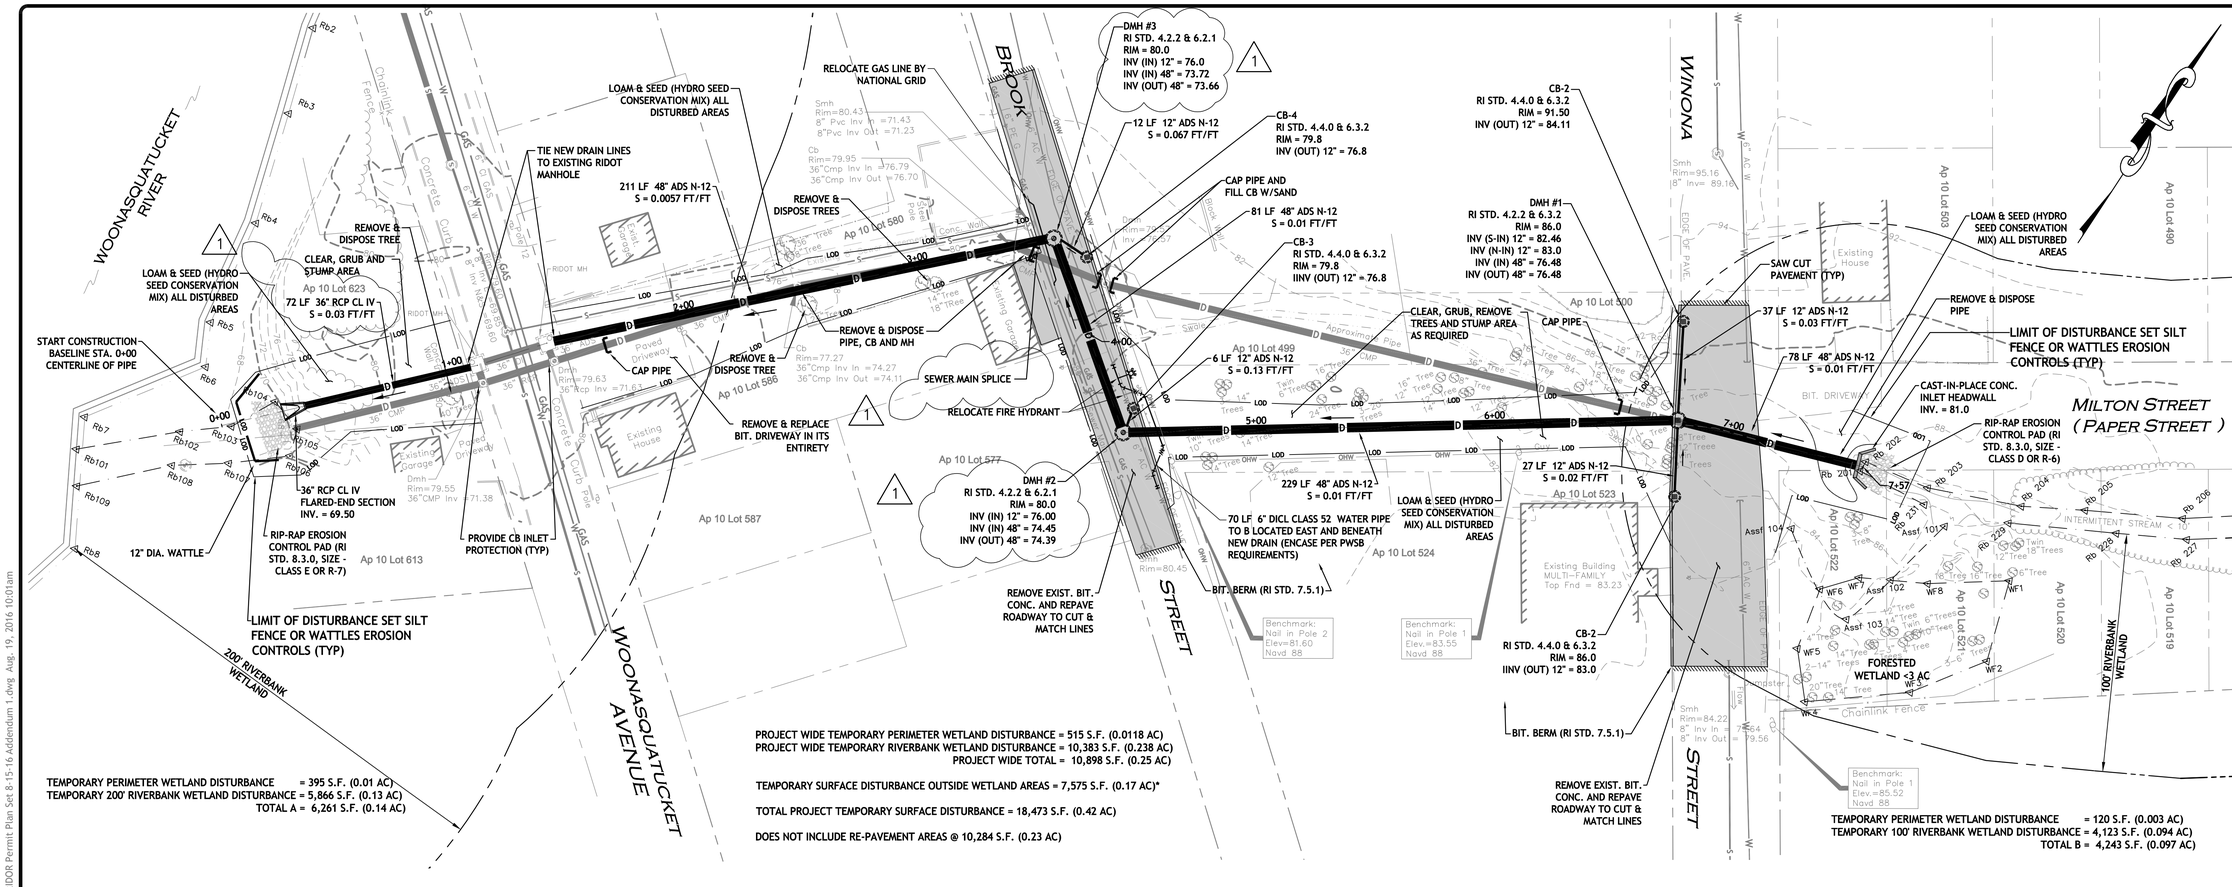

ADDENDUM NO. 1

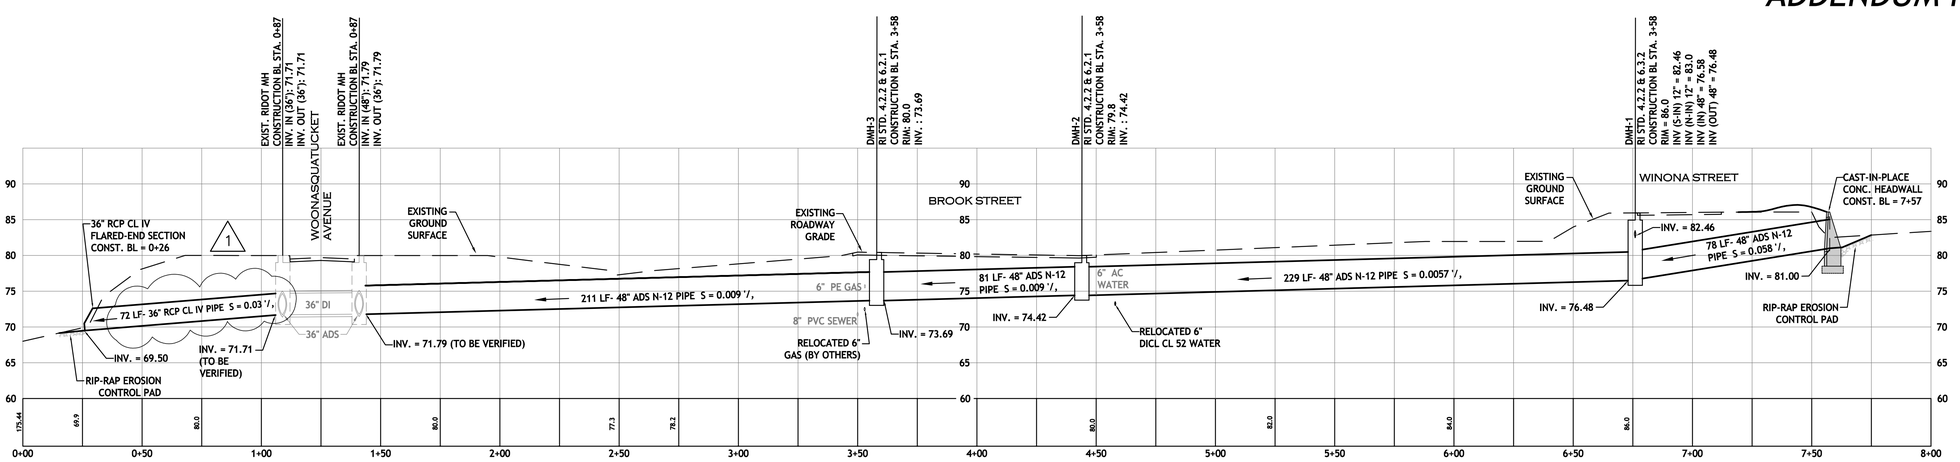

PROFILE VIEW

1-888-DIG-SAFE
PROTECT YOURSELF, GIVE 72 HOURS NOTICE

LOCATION OF EXISTING UTILITIES SHOWN, ARE FROM GATE LOCATION AND EXISTING DOCUMENTATION AND MAY NOT BE ACCURATE. EXACT LOCATION TO BE DONE BY THE APPROPRIATE UTILITY COMPANY OR MUNICIPALITY PRIOR TO ANY EXCAVATION CALL *DIGSAFE* AT *1-888-DIG-SAFE* *1-888-344-7233*

GRAPHIC SCALE

CENTERLINE BAR SCALE:
HORIZONTAL: 1"=30'
VERTICAL: 1"=10'

DEtec.
D'AMICO ENGINEERING TECHNOLOGY, INC.
Civil - Transportation - Land Use
2080 Mineral Spring Ave., North Providence, RI 02911
(401) 622-1470 (401) 353-1190 fax www.dengineeringtec.com

DAVID M. D'AMICO No. 6749 REGISTERED PROFESSIONAL ENGINEER CIVIL
8/18/16

TOWN OF NORTH PROVIDENCE
BROOK AND WINONA STREET AREA FLOOD IMPROVEMENT PROJECT
EAST OF WINONA STREET TO THE WOONASQUATUCKET RIVER
NORTH PROVIDENCE, RHODE ISLAND

REVISIONS:

NO.	DATE.	DESCRIPTION
1	8-16-16	ADDENDUM NO. 1

DESIGNED BY:	DMD
DRAWN BY:	-
CHECKED BY:	DMD
DATE:	7-25-16
PROJECT NO:	07-0101-14

PERMIT SET

CULVERT PLAN & PROFILE

SHEET 4 OF 5

N:\DAmico Engineering Technology, Inc\07-0101 Town of North Providence\14 Winona Brook Streeet Project\WINONA STREET AREA\Plans\WINONA DRAINAGE CORRIDOR Permit Plan Set 8-15-16 Addendum 1.dwg Aug. 19, 2016 10:01am